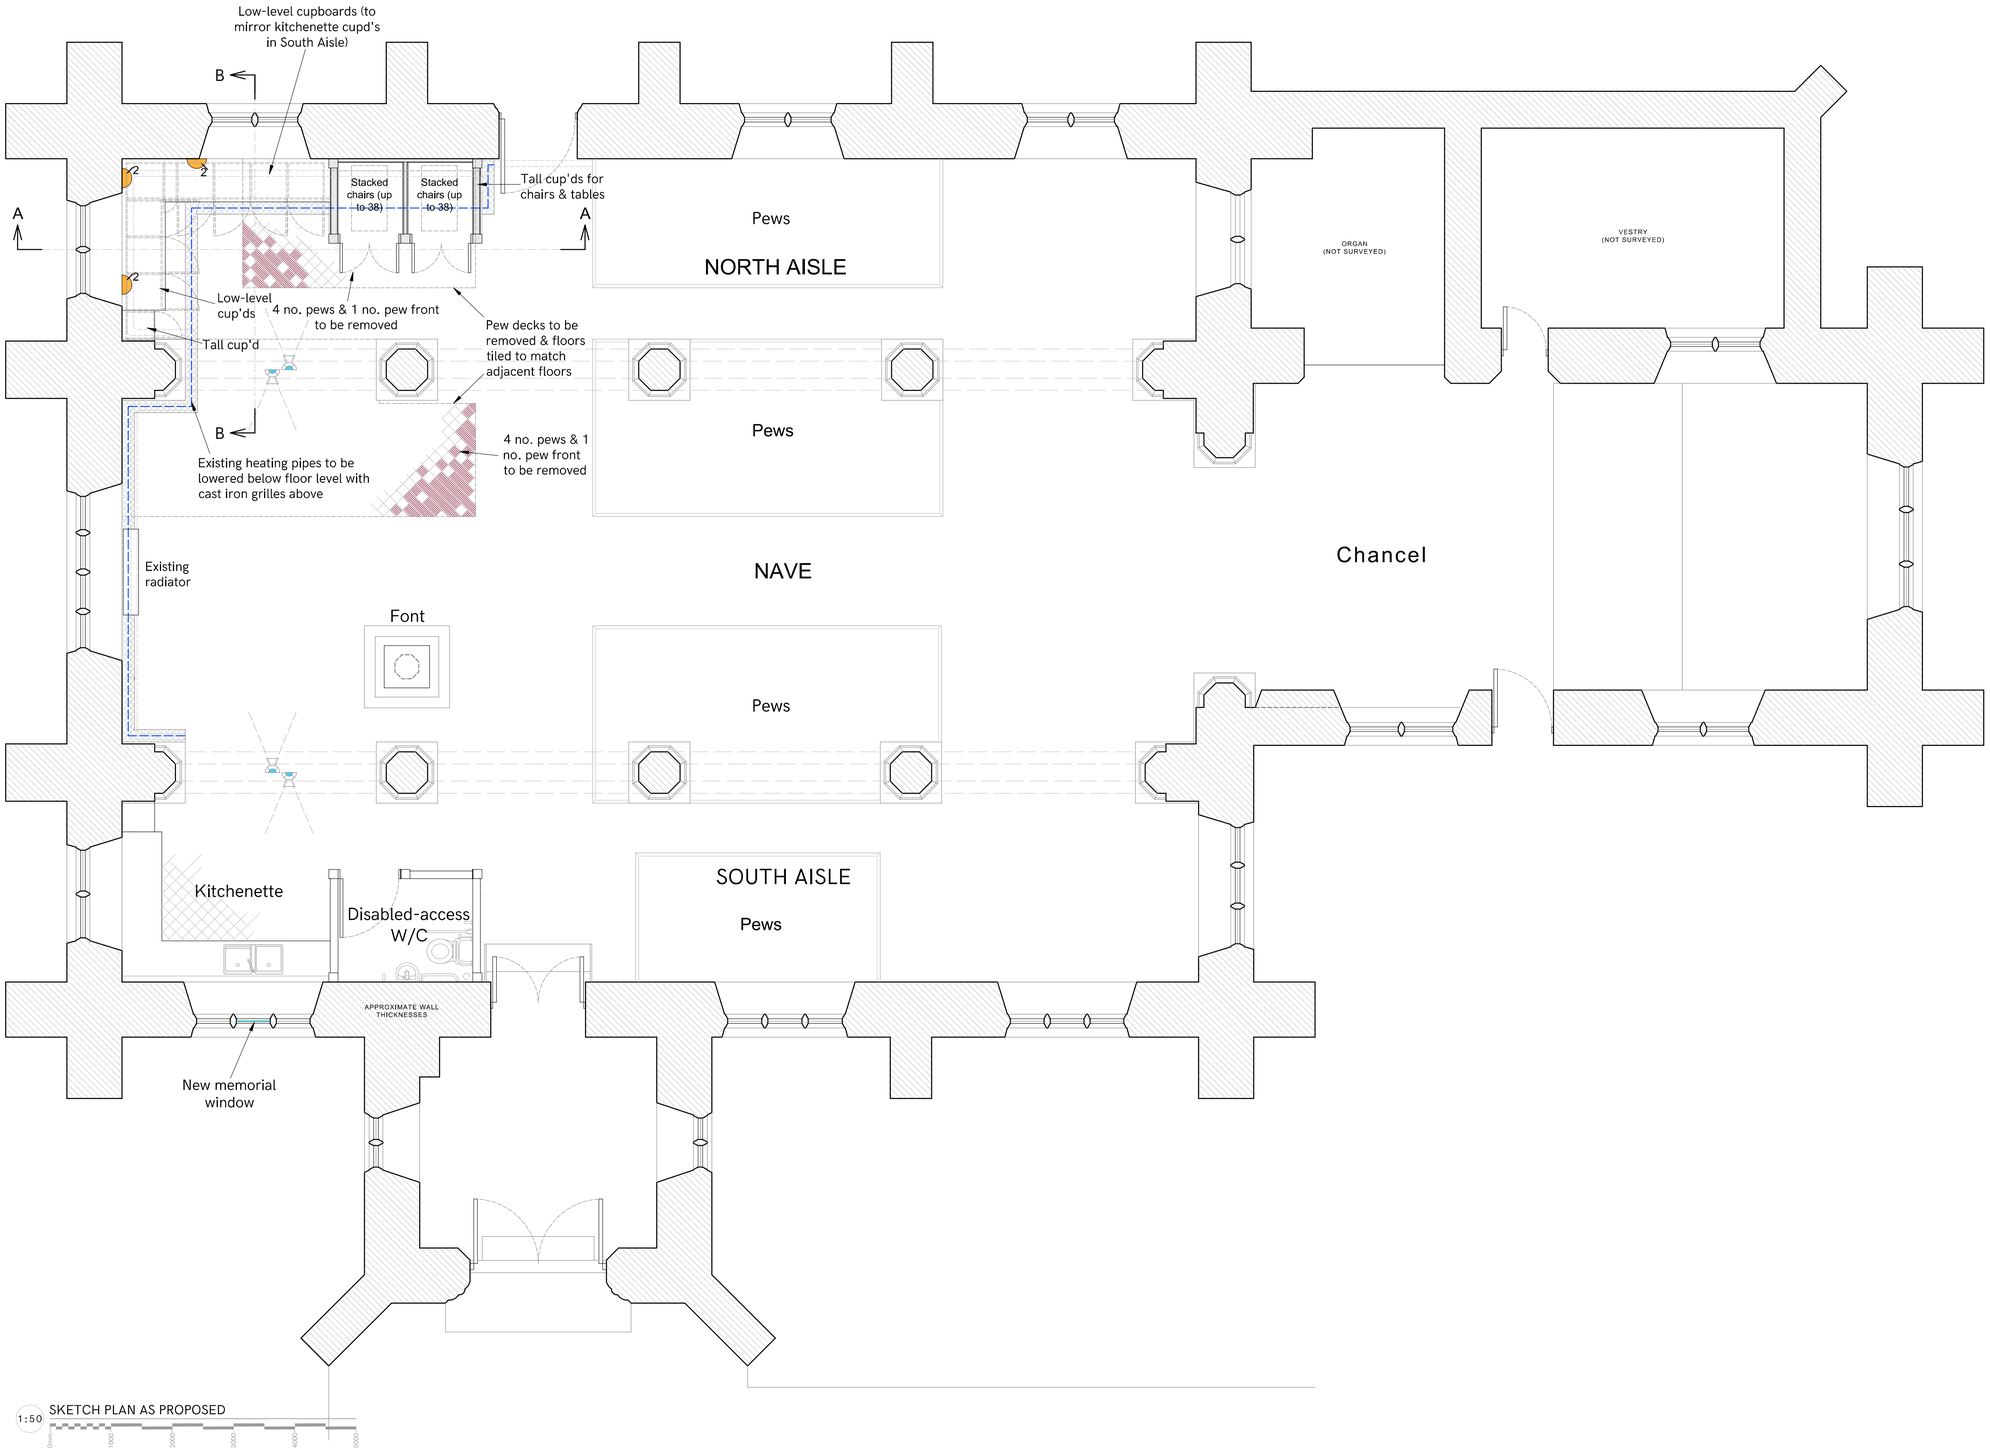

A1

ST ANDREW'S CHURCH, LANGFORD - REORDERING OF NORTH-WEST CORNER

MAY 2025

1761/3-002A

WWW.MDPARCHITECTS.UK | 01462 230803 | 01494 257270

mdp ARCHITECTS