0m 1m 2m 3m 4m 5m

VISUAL SCALE 1:50 @ A3

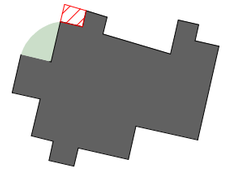

Proposed

Existing

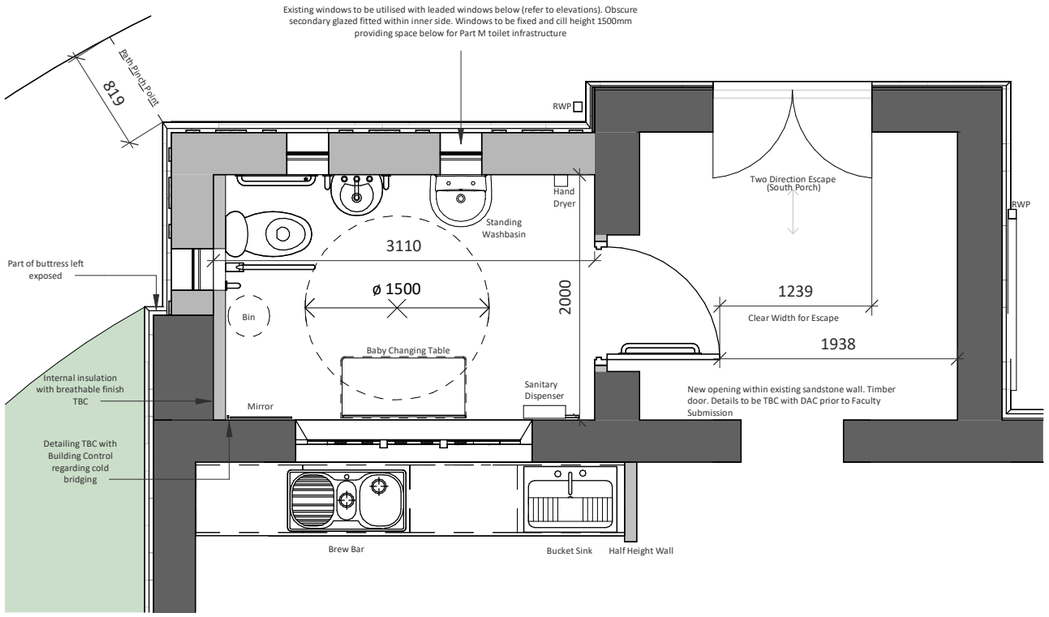

1 | PROPOSED WC PLAN

SCALE: 1 : 50

REV	DESCRIPTION	DATE	BY
B	Scale changed	03.06.26	NM
A	Timber stud wall added to recess WC door	22.08.25	LF

THIS DRAWING IS THE COPYRIGHT OF AINSLEY GOMMON ARCHITECTS. CHECK ALL DIMENSIONS ON SITE. DISCREPANCIES TO BE NOTIFIED TO ARCHITECT. ELEMENTS OF STRUCTURE SHOWN ARE INDICATIVE AND FOR GUIDANCE. FINAL DESIGN TO BE AS STRUCTURAL ENGINEERS DETAILS AND SPECIFICATION.

PROJECT

ST BRIDGET'S CHURCH, WEST KIRBY
for ST BRIDGET'S CHURCH, WEST KIRBY

DRAWING TITLE

PROPOSED PLAN

SCALE	DATE	DRAWN	CHECKED
As @A3 -indicated	18/06/25	LF	NM

DRAWING STATUS: PLANNING

JOB No	DRAWING No	REVISION
1975	100	B

AINSLEY GOMMON ARCHITECTS
1 PRICE STREET, HAMILTON SQUARE, BIRKENHEAD, MERSEYSIDE, CH41 6JN
Tel: 0151 647 5511 | birkenhead@agarchitects.co.uk | www.agarchitects.co.uk

PRINTED: 03/06/2026 16:41:49

A3